


SECOND FLOOR PLAN - 1/4" = 1'-0"

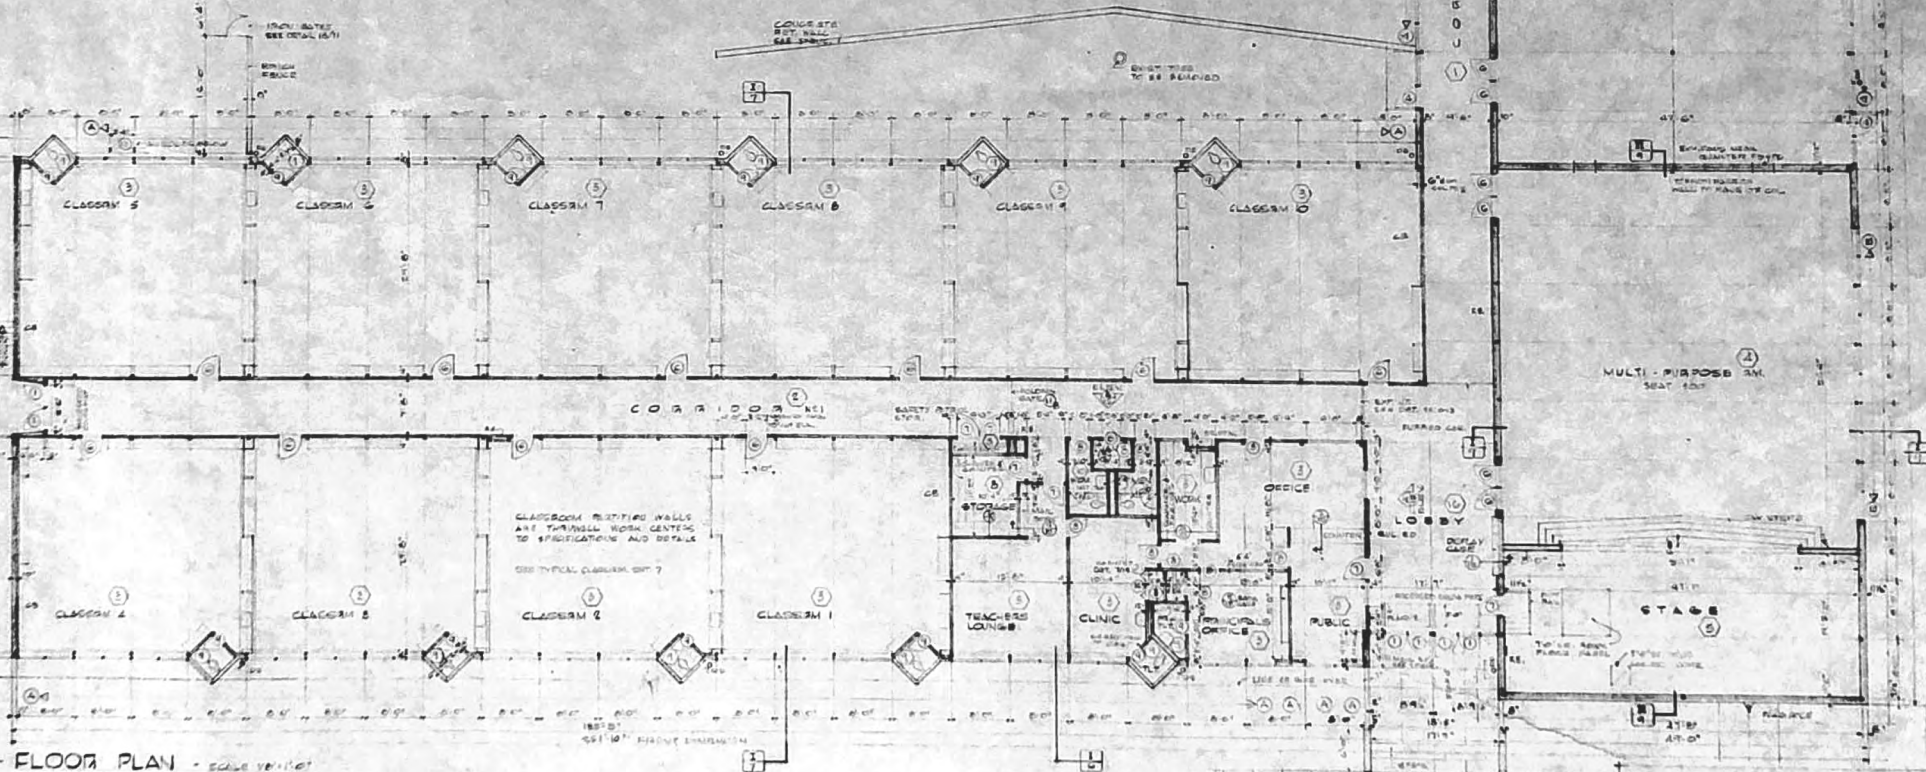

FLOOR PLAN - SCALE 1/4" = 1'-0"

SUMMARY OF AREAS

CLASSROOMS, THIS	11,500
MULTI-PURPOSE ROOM, 18,000	
TOTAL	29,500 SQ. FT.

MATERIAL INDICATIONS

BRICK	BRICK
CONCRETE BLOCK	CONCRETE BLOCK
STRUCTURAL GLAZED TILE	STRUCTURAL GLAZED TILE
CONCRETE	CONCRETE
TERAZZO	TERAZZO
METAL	METAL
WOOD	WOOD
ROOF DECK	ROOF DECK

ABBREVIATIONS

P.R.	PERMITS
A.C.	ARCHITECT
D.R.	DRINK
D.C.	DOWN
C.B.	CURB
E.V.	EXHAUST

NOTES

1. SEE ARCHITECT'S SPECIFICATIONS FOR MATERIALS AND FINISHES.
2. SEE ARCHITECT'S SPECIFICATIONS FOR EQUIPMENT AND FURNITURE.
3. SEE ARCHITECT'S SPECIFICATIONS FOR LIGHTING AND SOUNDING.

WRIGHTFIELD STREET AND BURNING OF
FOR THE TRUSTEES OF THE JAMES
MUNICIPAL SEPARATE SCHOOL DISTRICT

WM. RAYMOND JR. ARCHITECT
1111 N. 10TH ST. JACKSON, MISS.
ASSOCIATION OF ARCHITECTS
JACKSON, MISS.

G3