


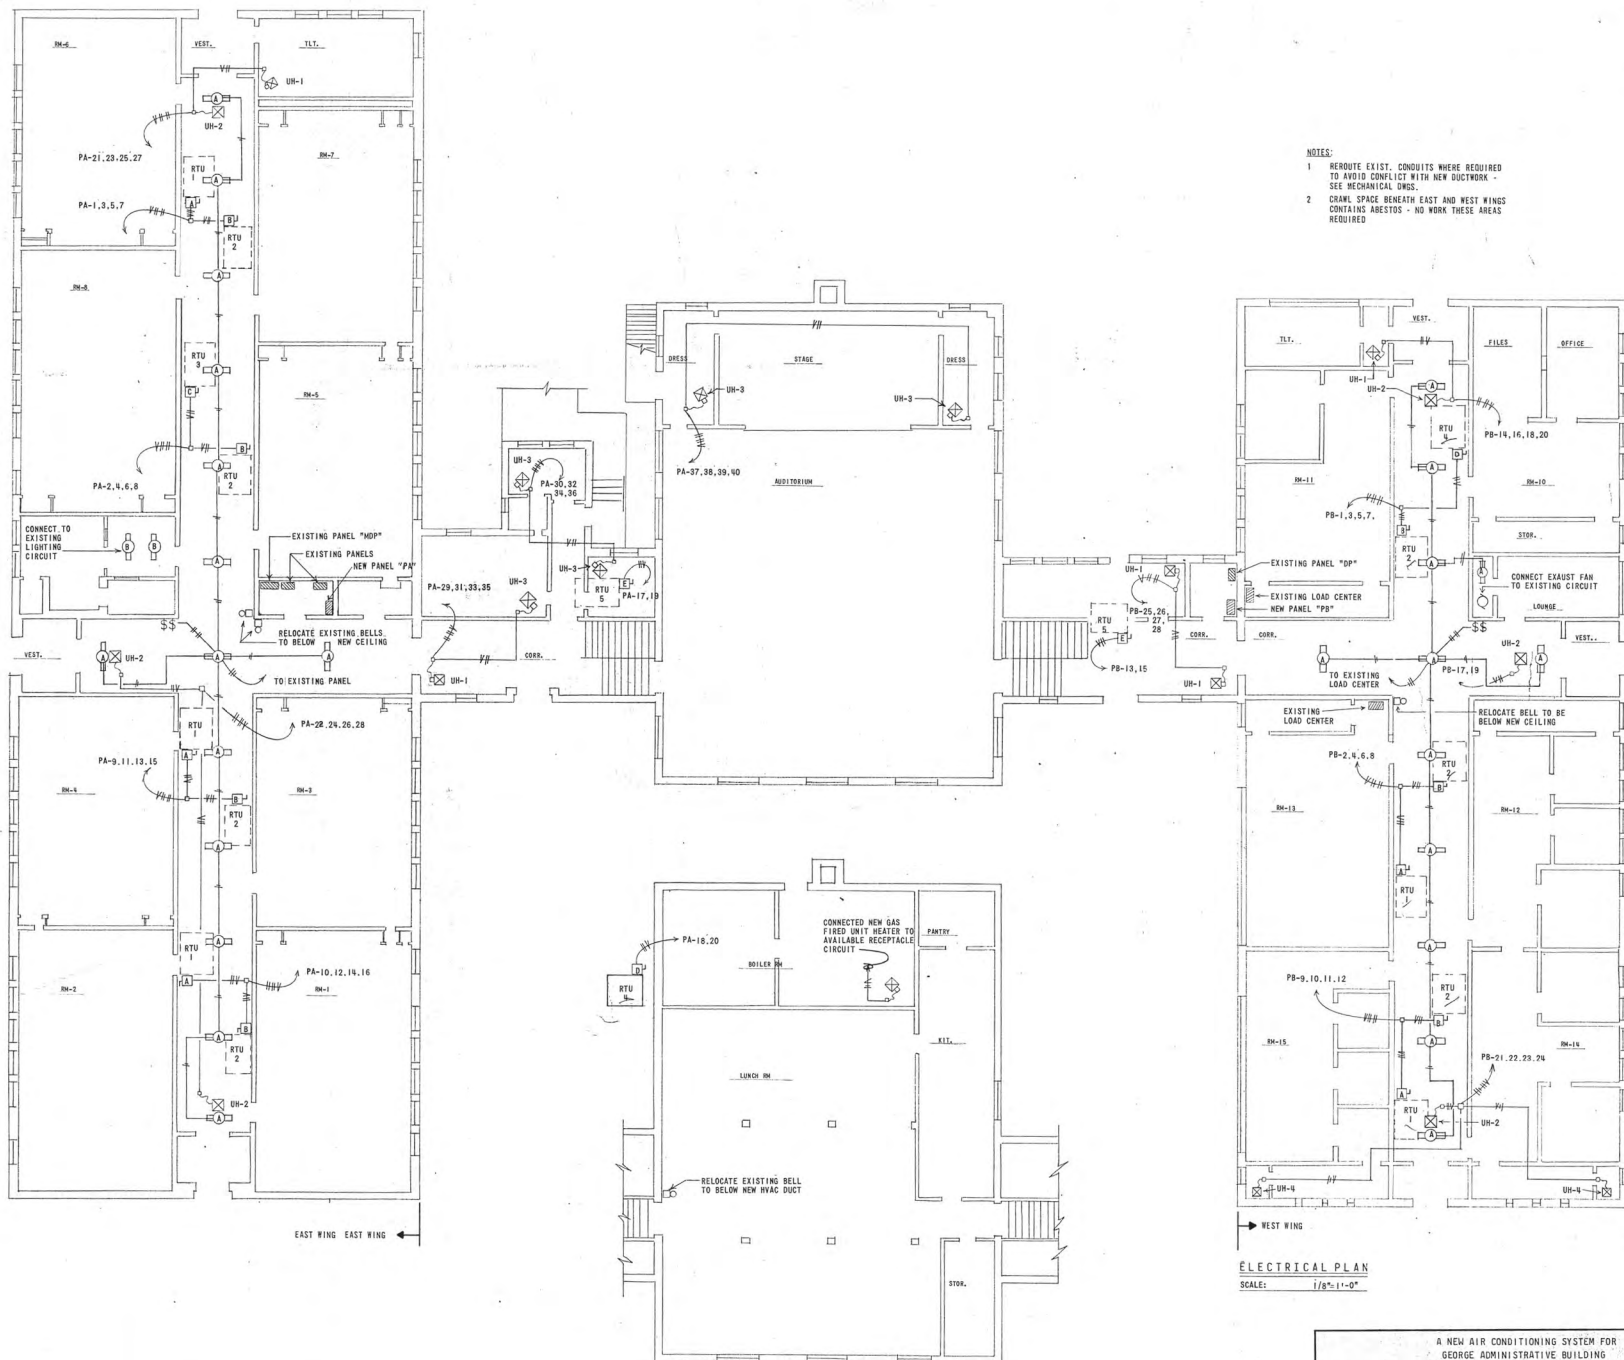

DRAWN BY: JONES CHECKED BY: JONES DATE: 5-15-85	A NEW AIR CONDITIONING SYSTEM FOR GEORGE ADMINISTRATIVE BUILDING JACKSON, MISSISSIPPI Bowron & Butler CONSULTING ENGINEERS 400 North Lamar Street Jackson, Mississippi 39201	SHEET NO. E-1 OF 2
--	---	---